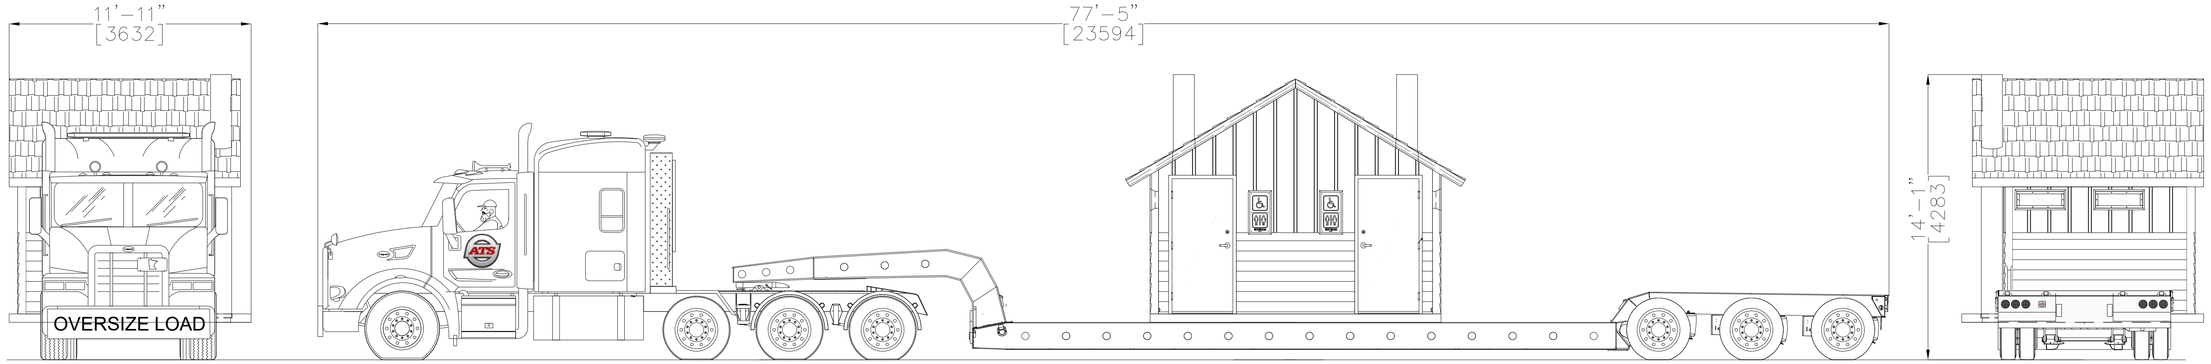

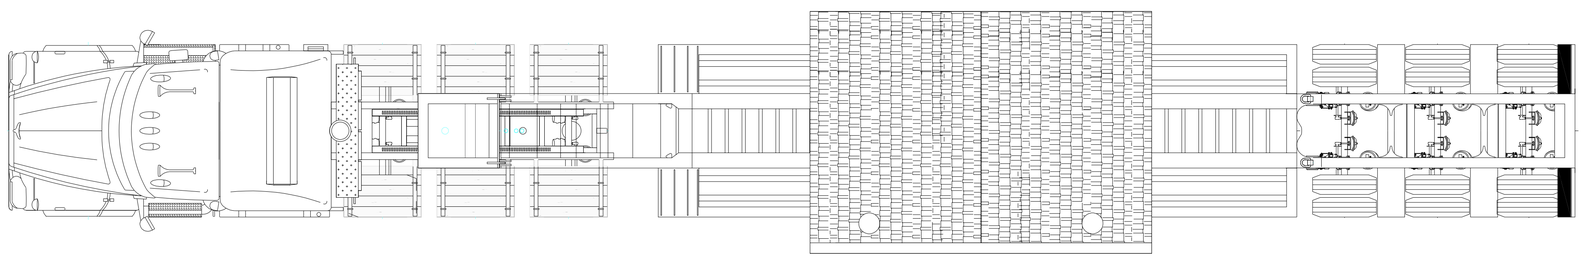

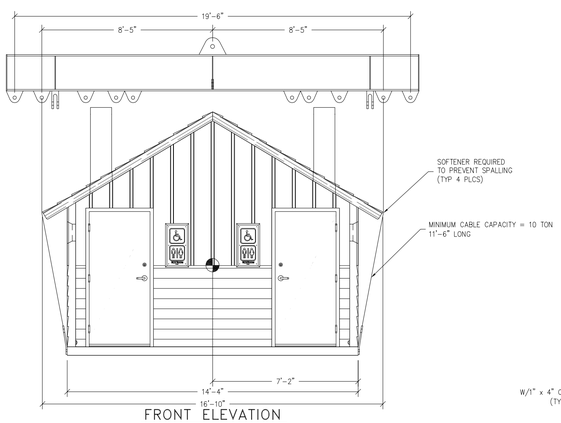

FRONT ELEVATION

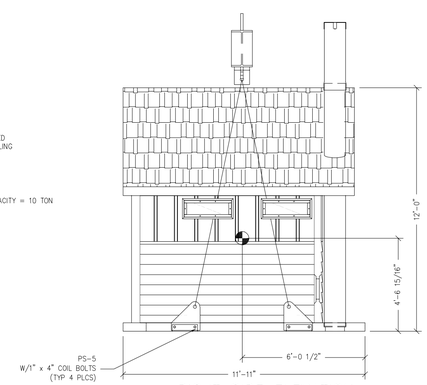

RIGHT SIDE ELEVATION

SHIPPING WEIGHTS AND DIMENSIONS			
WEIGHT	LENGTH	WIDTH	HEIGHT
45,500	16'-10"	11'-11"	12'-0"

ATS Projects
725 Opportunity Dr.
St. Cloud, MN 56301

CREATED BY: WER
CREATED DATE: 2023-10-10
SIZE: D
SCALE: NTS
REVISED BY: --
REVISION: 00
REVISED DATE: --

Double Cascadian

Building Number DC1520

Typical Transport Configuration

Notes:
1. 4ax Tractor + 3ax RGN
2. Tractor 5th wheel 18" forward of center axle.

REVISIONS

REV	DESCRIPTION	DATE

DRAWING NO. 20231010-001 | MFR DWG. DC-02 | SHEET 01