PZC 26

ASTM A572 Grade 60

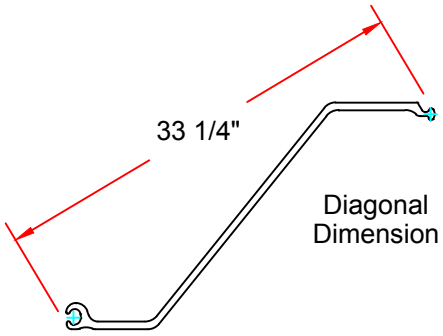

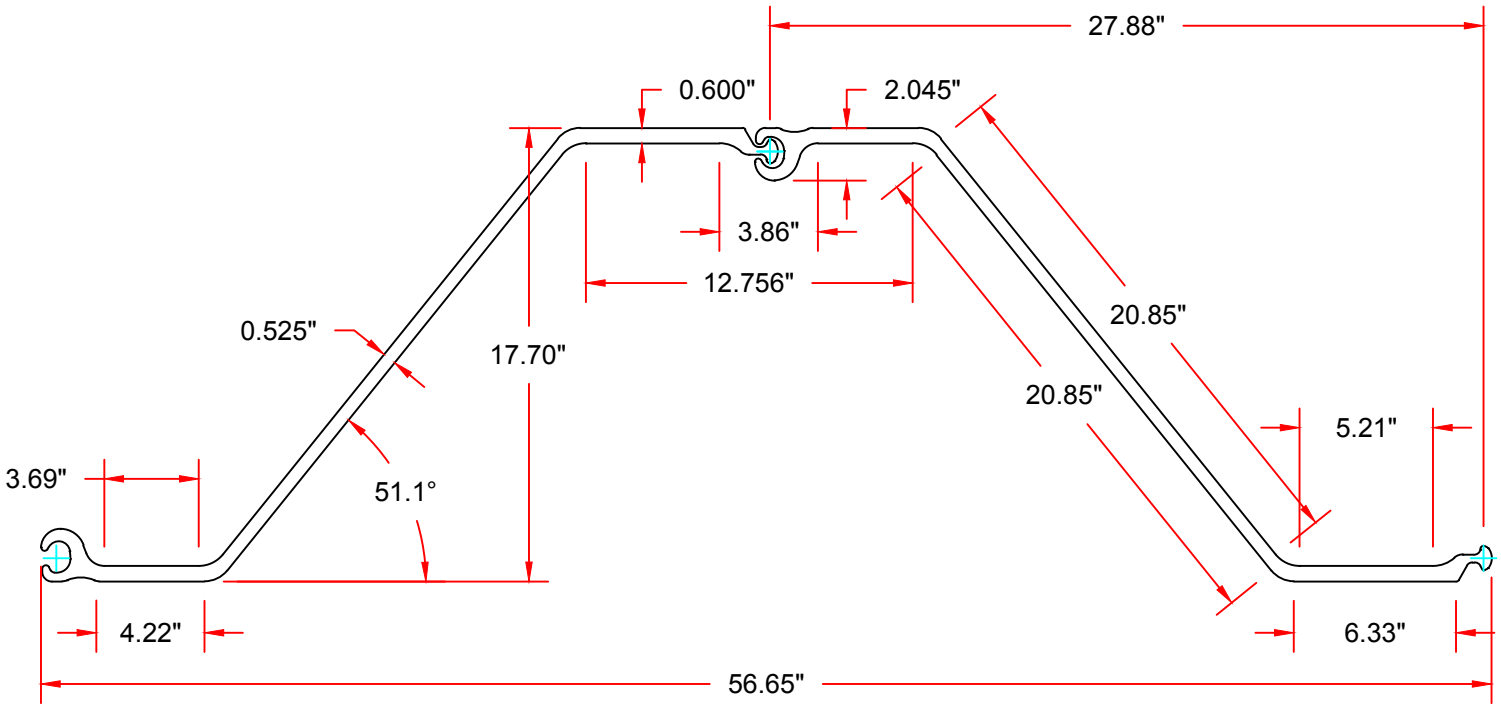

Sheet Pile Section Properties										
Nominal Width (in)	Area (in^2)		Weight (lbs)		Moment of Inertia (in^4)		Section Modulus (in^3)		Surface Area (ft^2 / ft)	
	Single Section	Per Linear Foot of Wall	Per Foot of Sheet	Per Square Foot	Single Section	Per Linear Foot of Wall	Single Section	Per Linear Foot of Wall	Total Area	Nominal Coating Area *
27.88	21.72	9.35	73.9	31.8	994.3	428.1	112.4	48.4	6.65	6.15

Bending Moment Capacity
20% Increase Over A572 Grade 50

* Excludes socket interior & ball of interlock.

Also Available In: ASTM A572 Grade 50 A588 and A690.

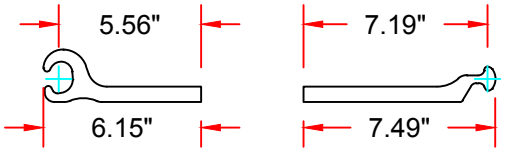

Flange Dimensions

LBFoster

PILING DIVISION
L.B. FOSTER COMPANY
PITTSBURGH, PA 15220

TITLE: SHEET PILING DIMENSIONS & PROPERTIES

PROJECT: PZC26 STEEL SHEET PILE

CUSTOMER	N/A		FILE X:\PIL_Engr\Engr Design Manual\Sheet Pile\	
PROJ #	11-052	SO#	N/A	
DRAWN	TWT	DATE	7/29/11	SP-DC26
CHK'D		SCALE	1-1/2"=1'0"	DWG # SHT 1 of 1

REV.	DATE	DESCRIPTION
R1	04/09/19	Revised Material Grades.
R0	08/01/11	Issued for Review and Comment.

REVISION: 1